

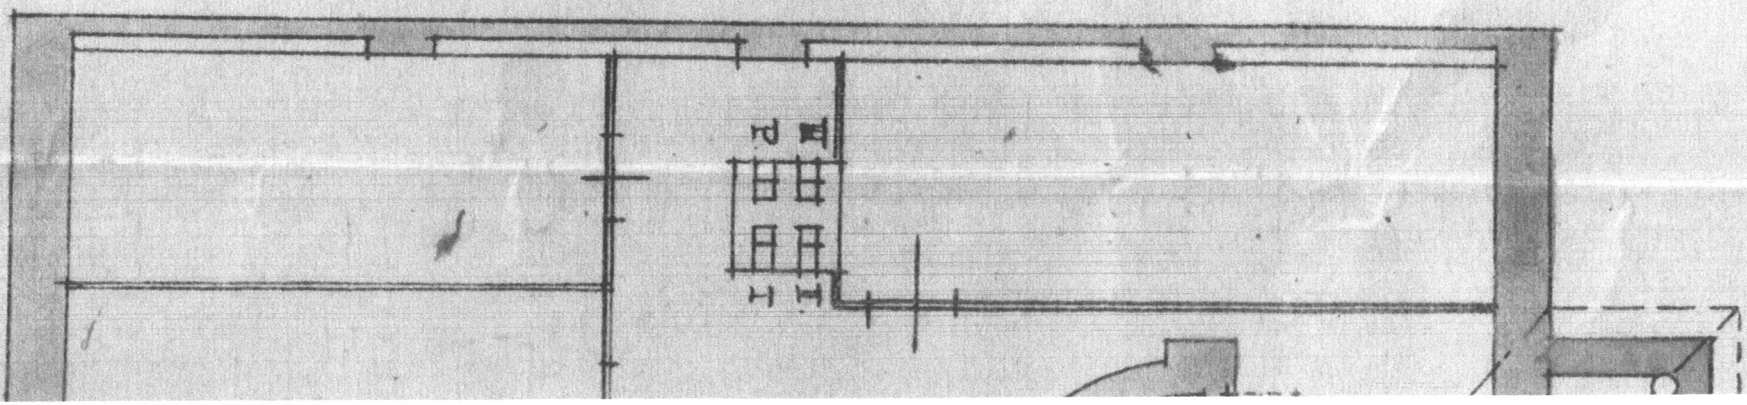
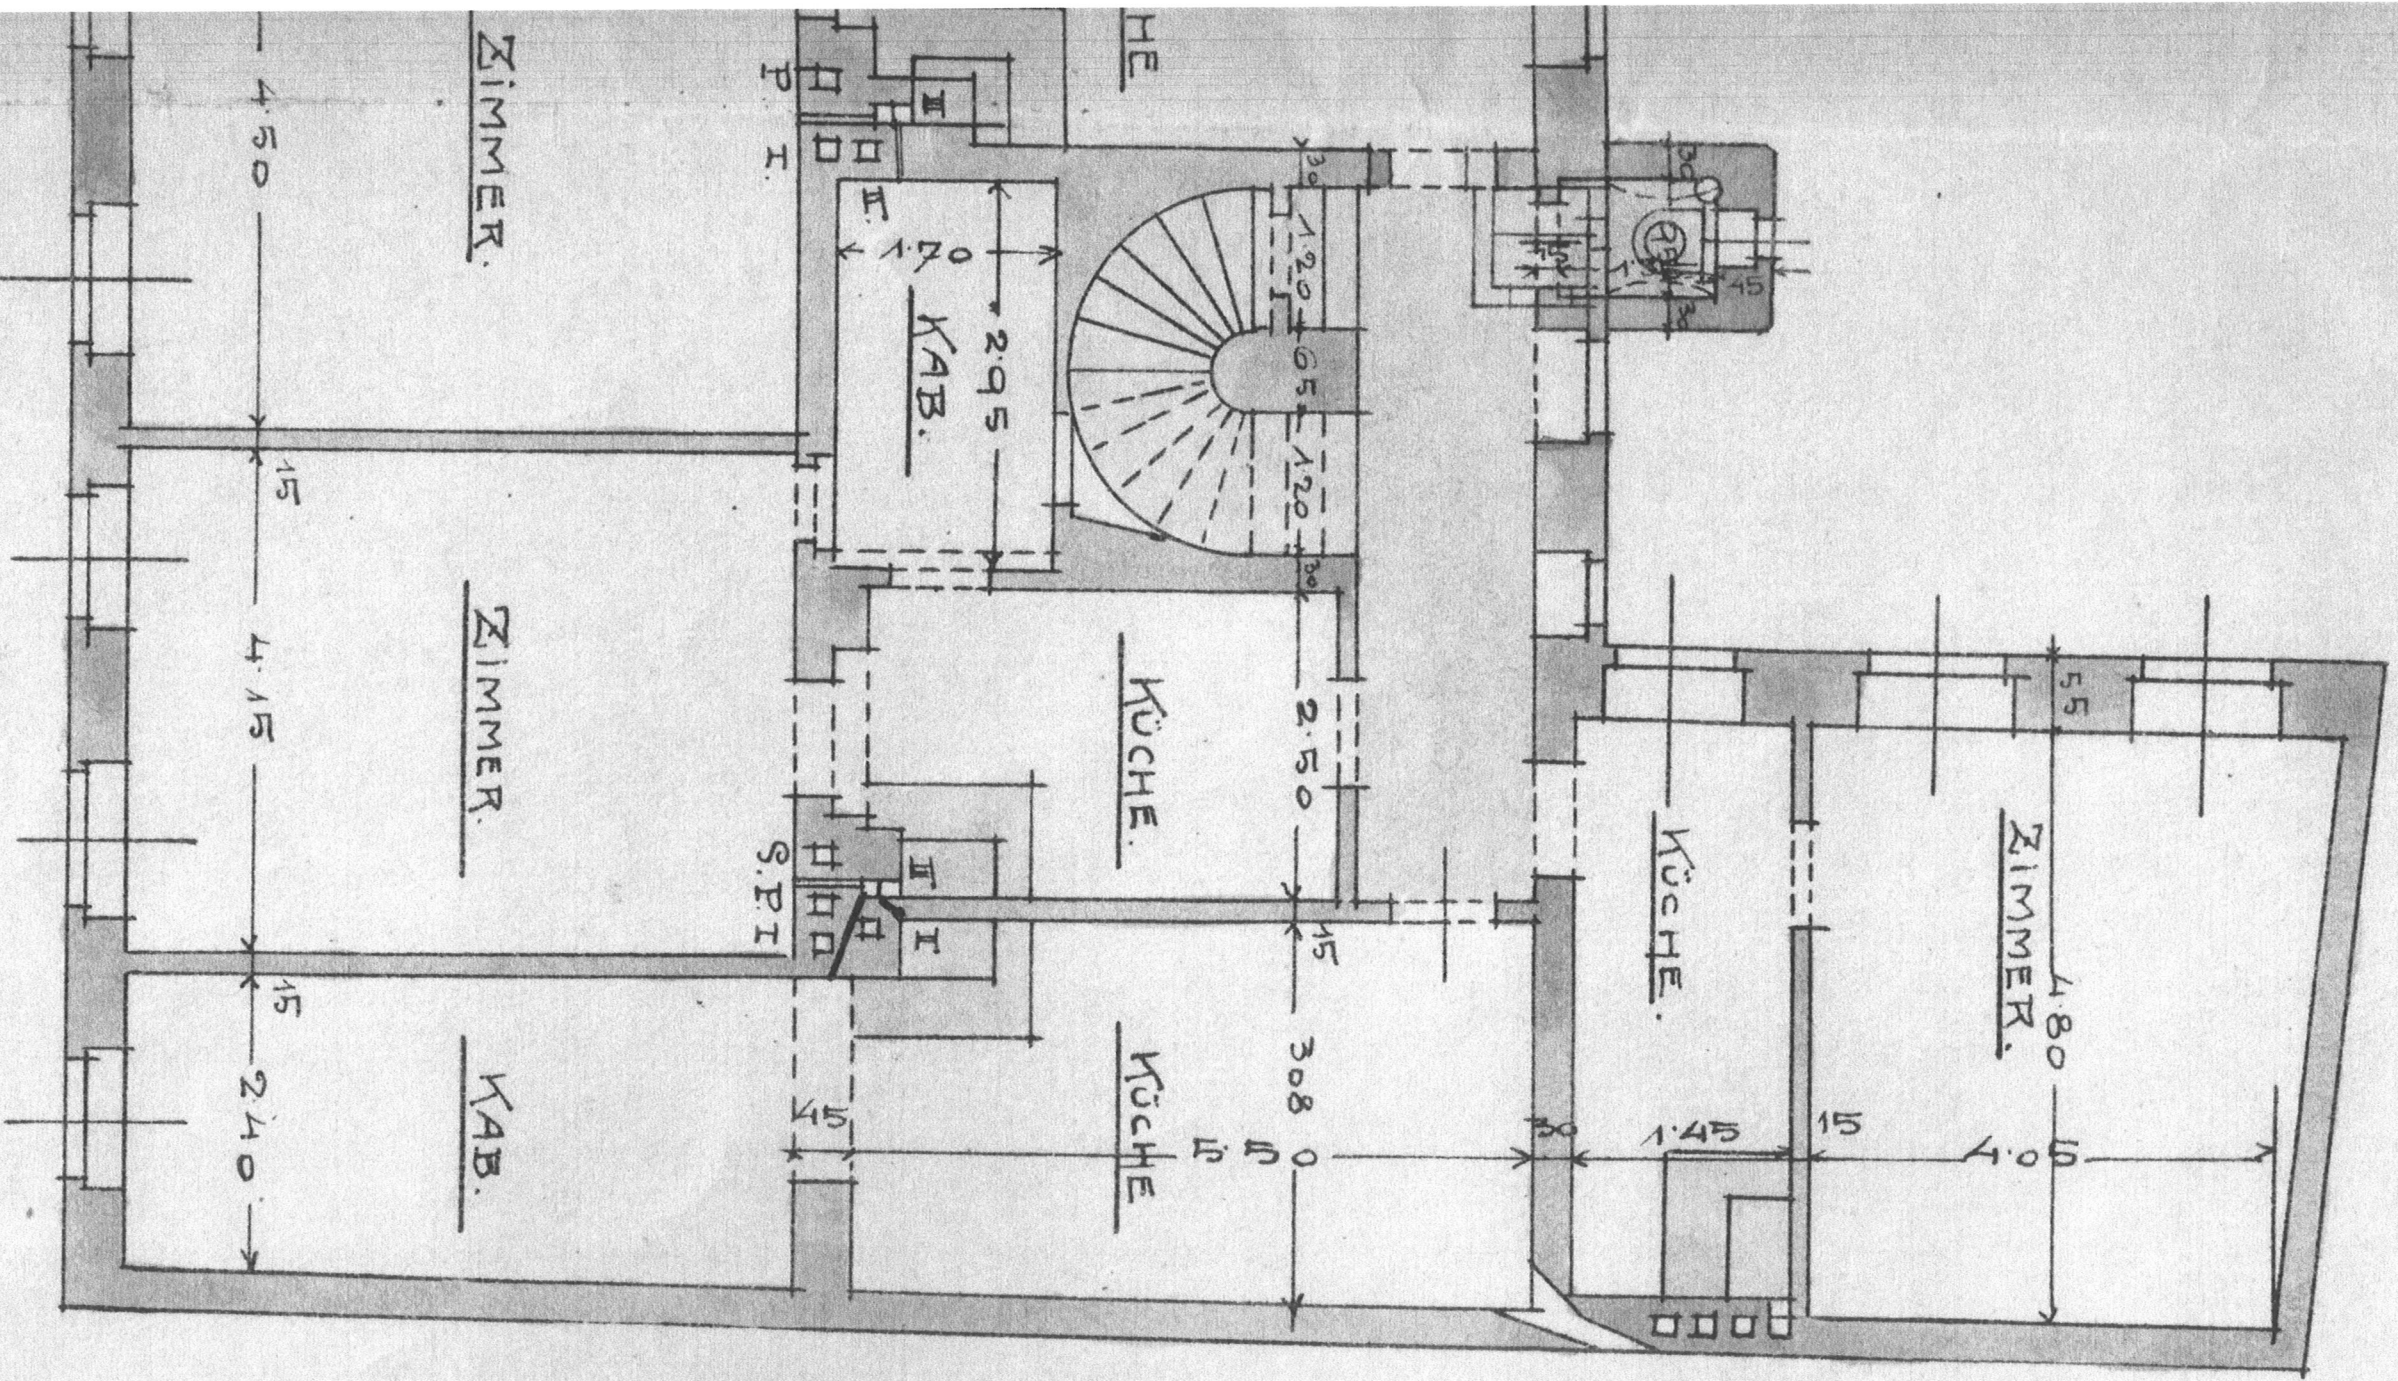



EIGENTÜMER: FR. MARIE

III. Stock.

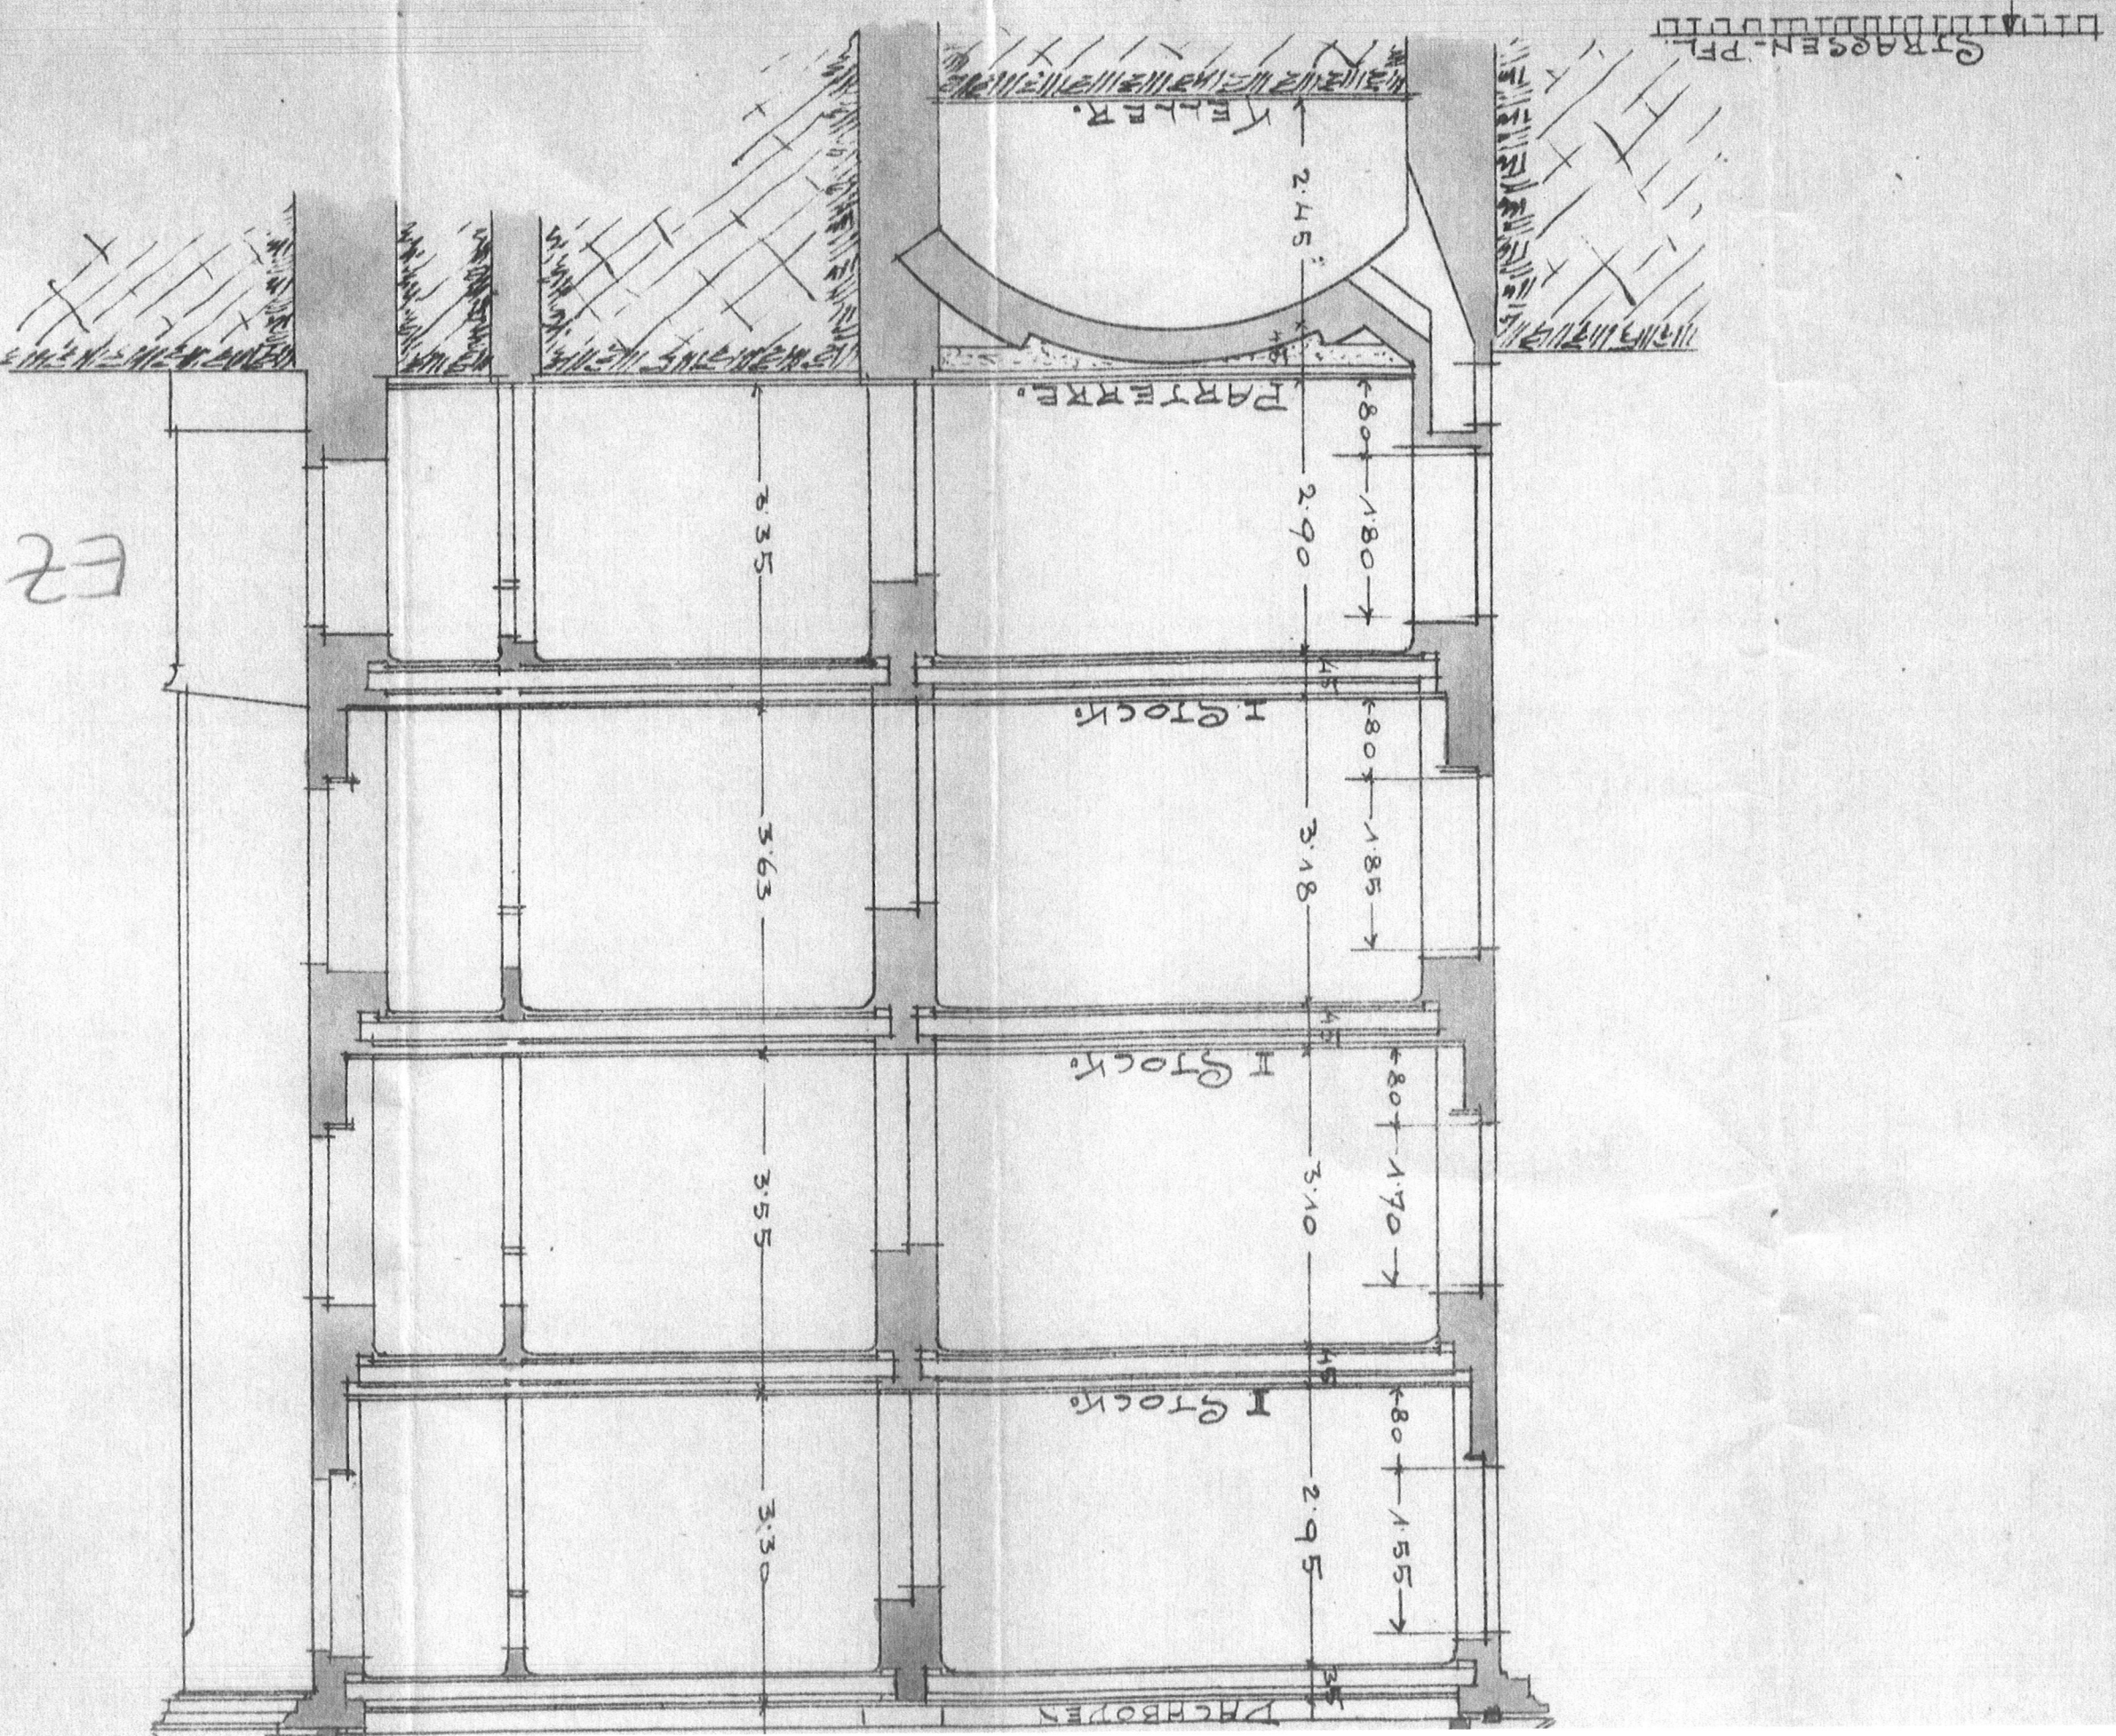

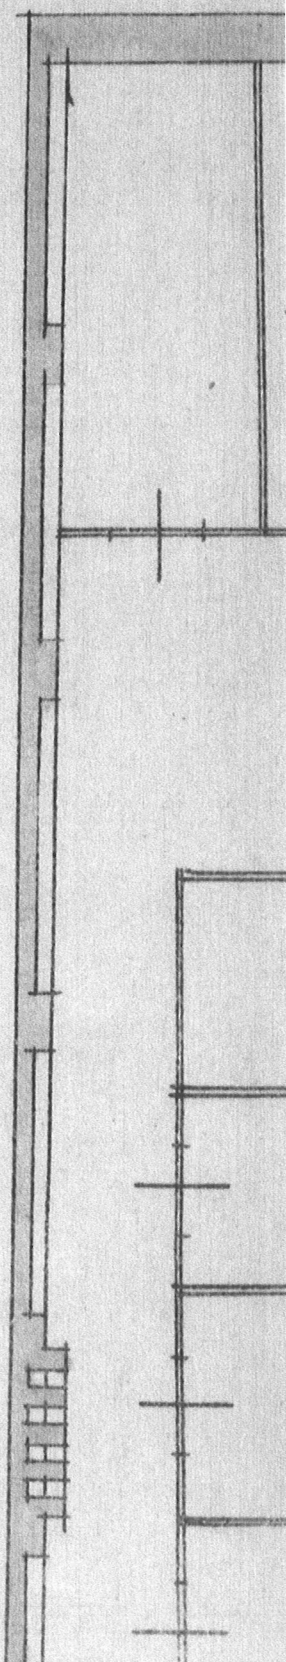



EZ 191 ±

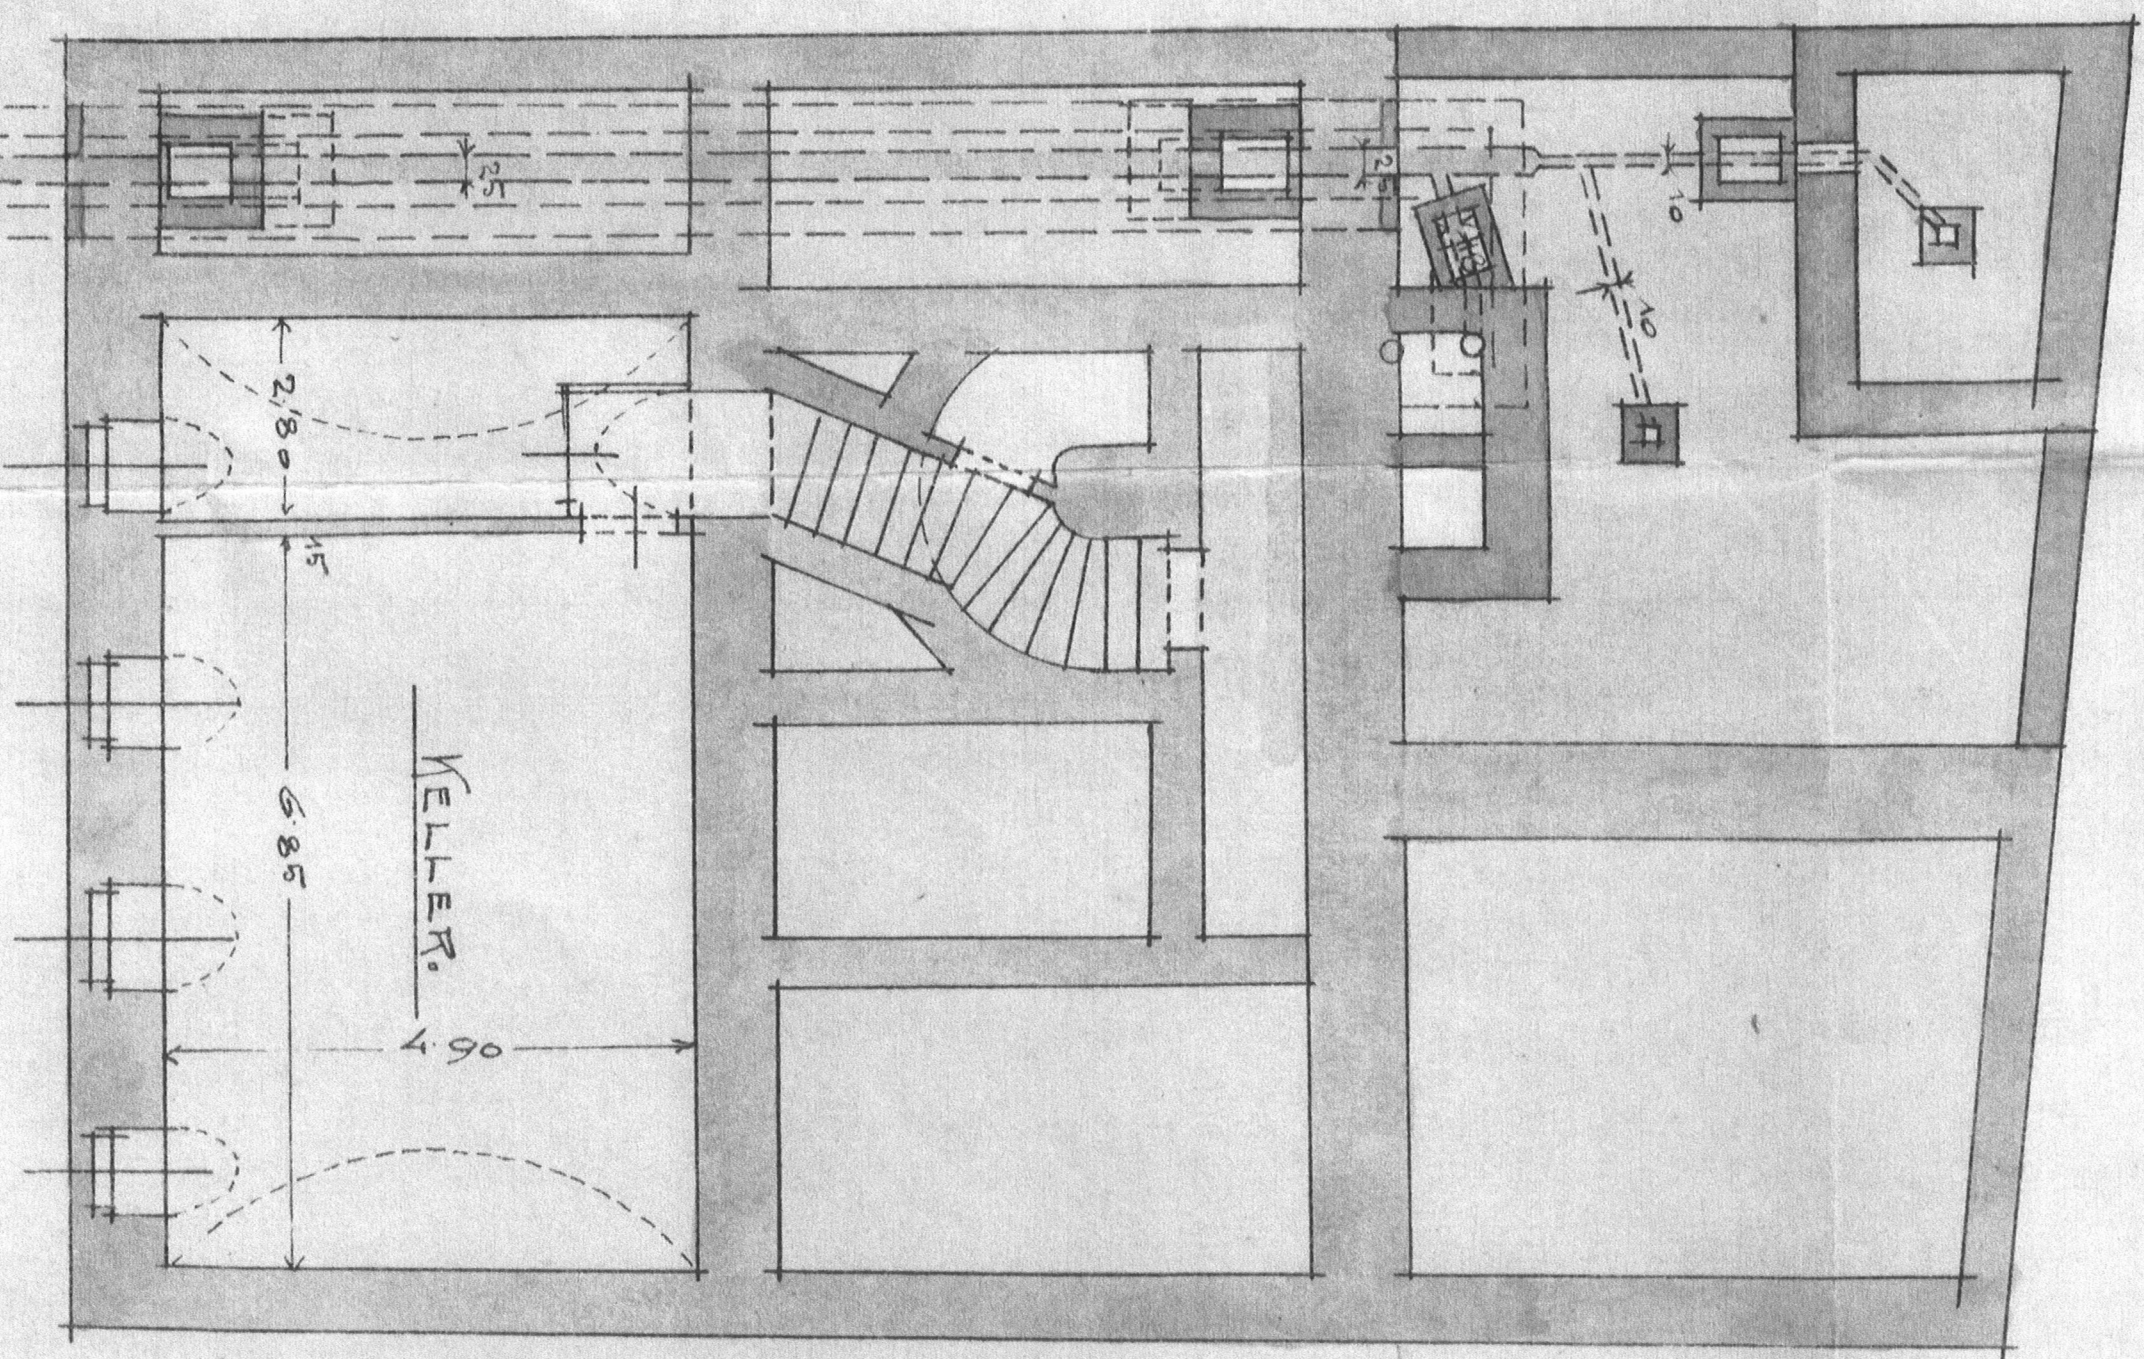




1917

NACH: H. F. GRIEGLER, W. WÜPFELG. 8.

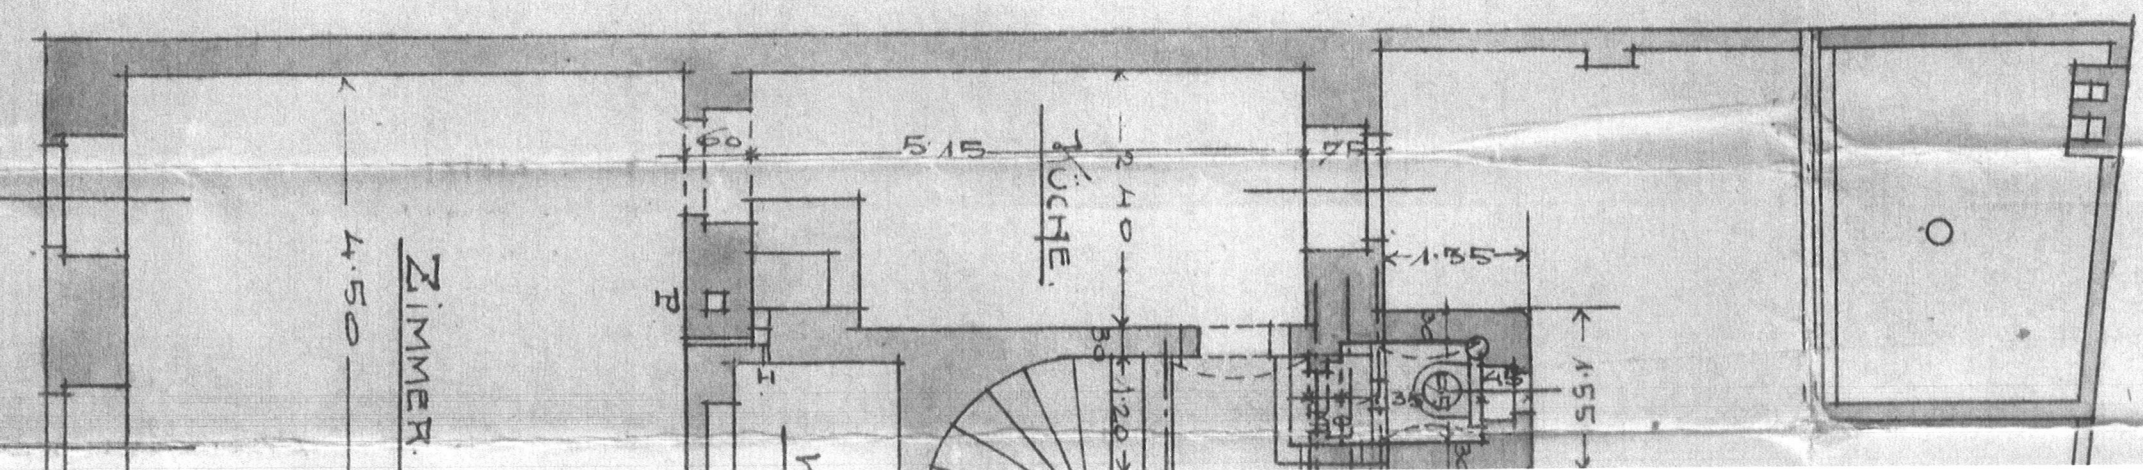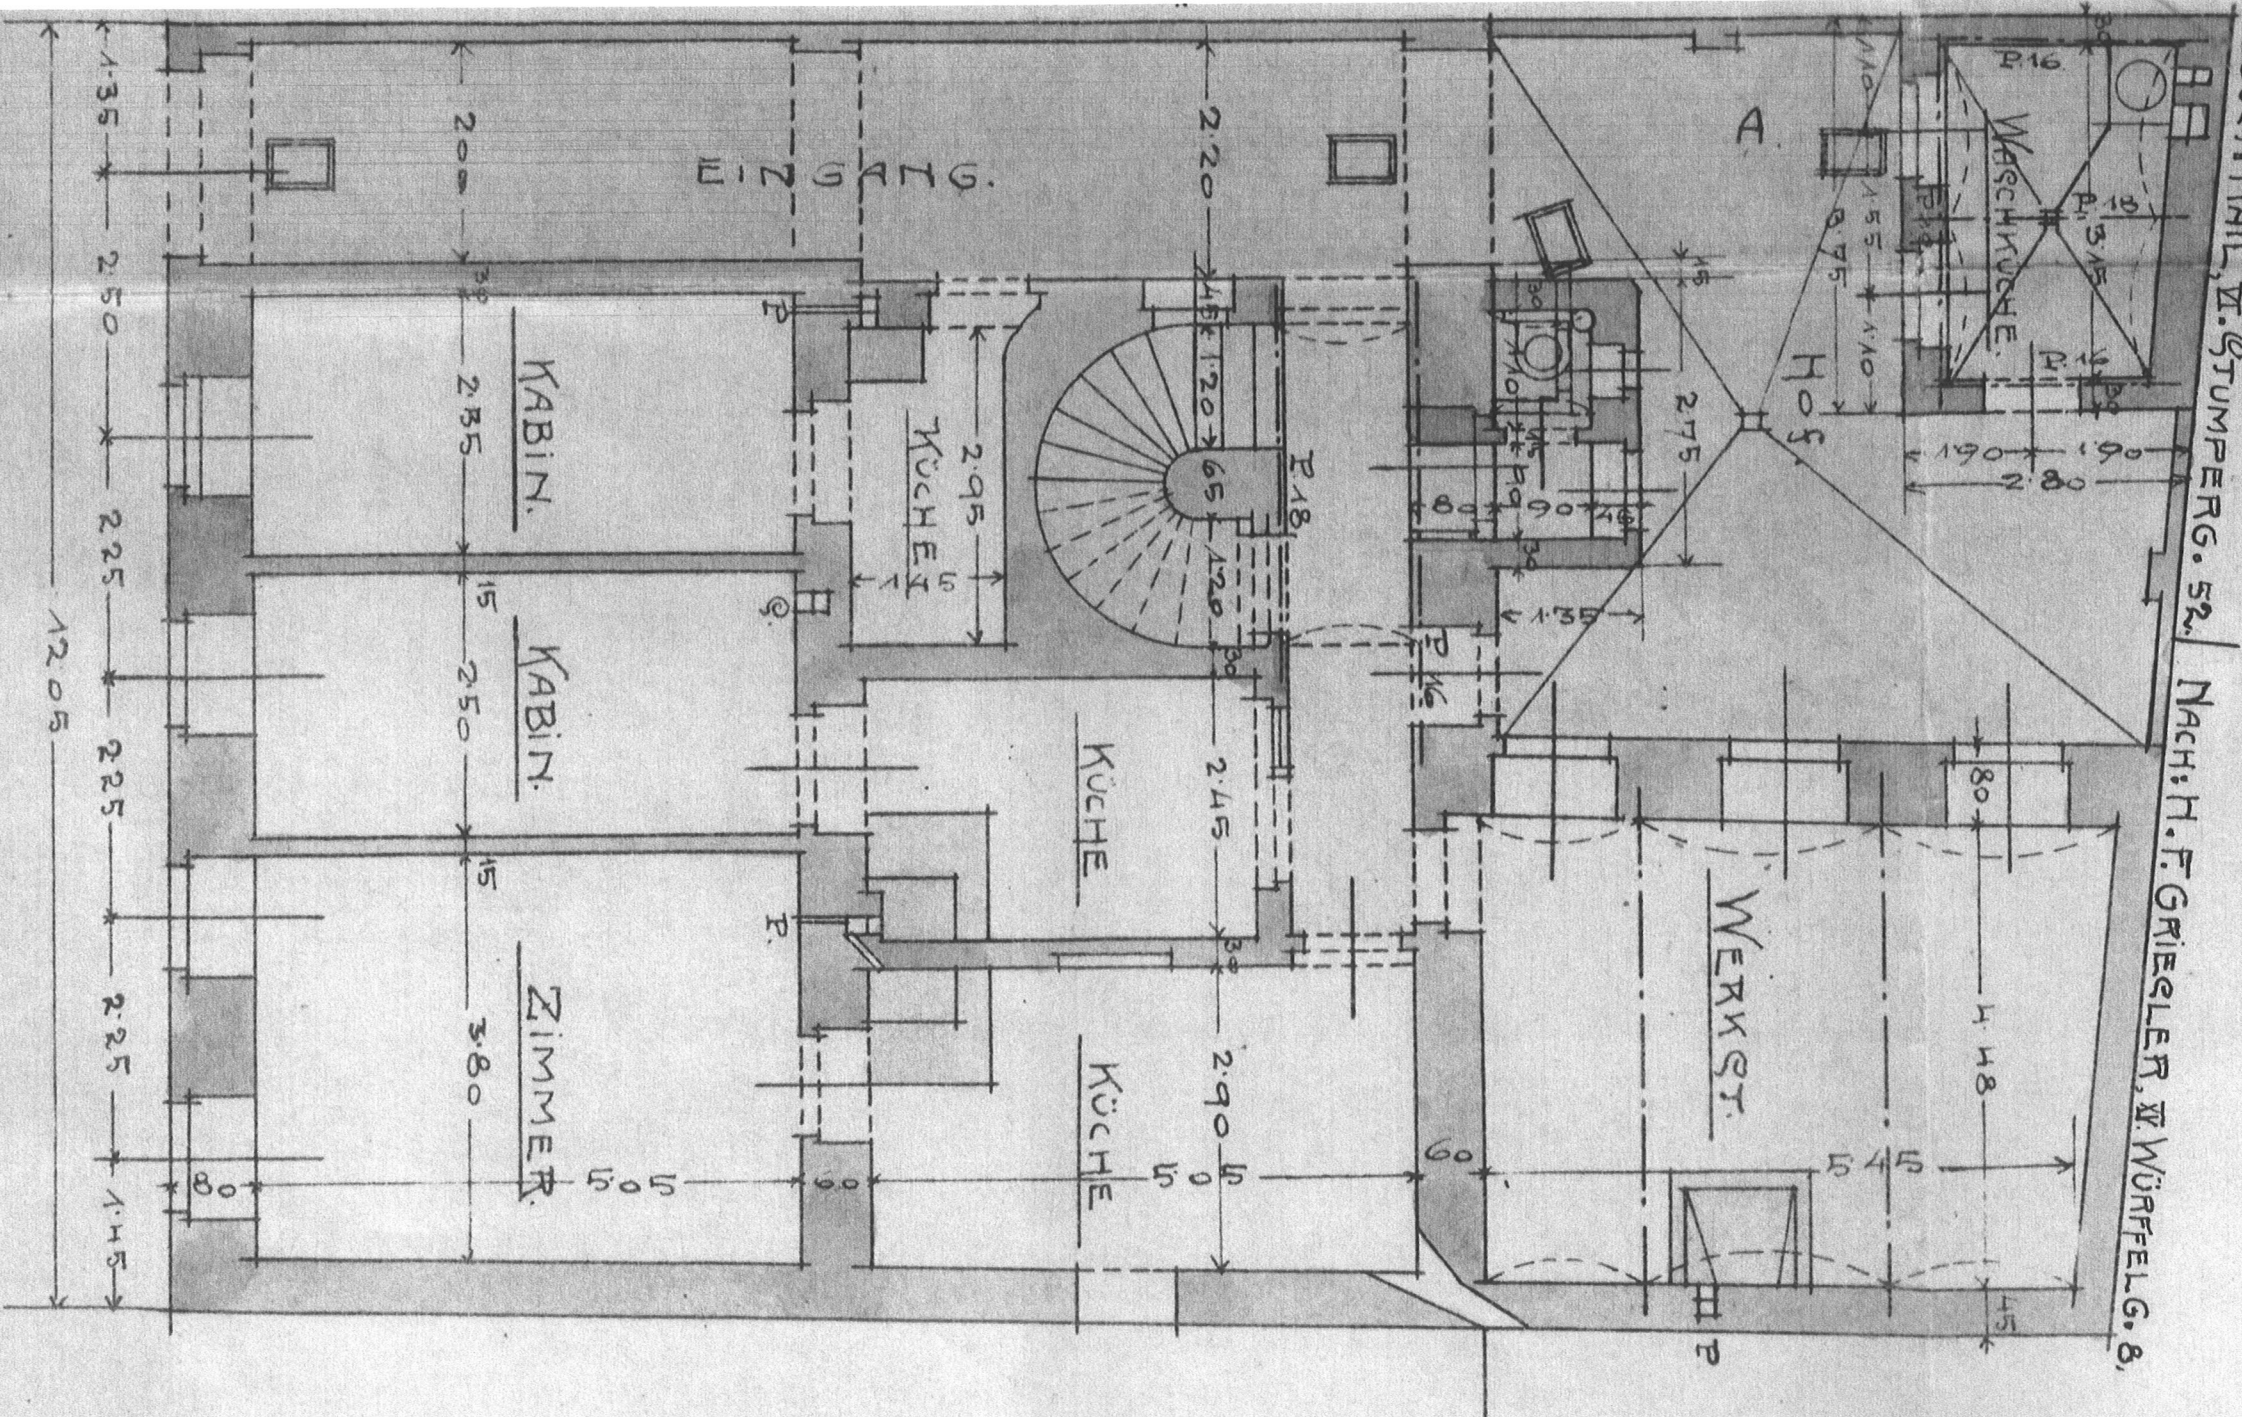

I. Stock.

STRASSEN-PL.
DURCHGANG

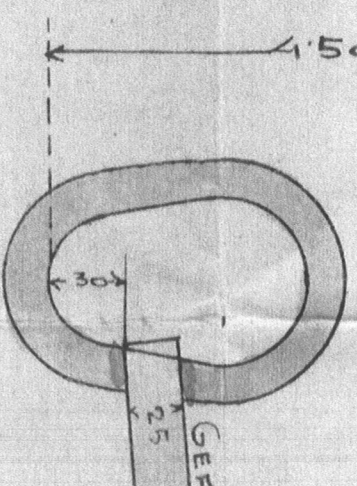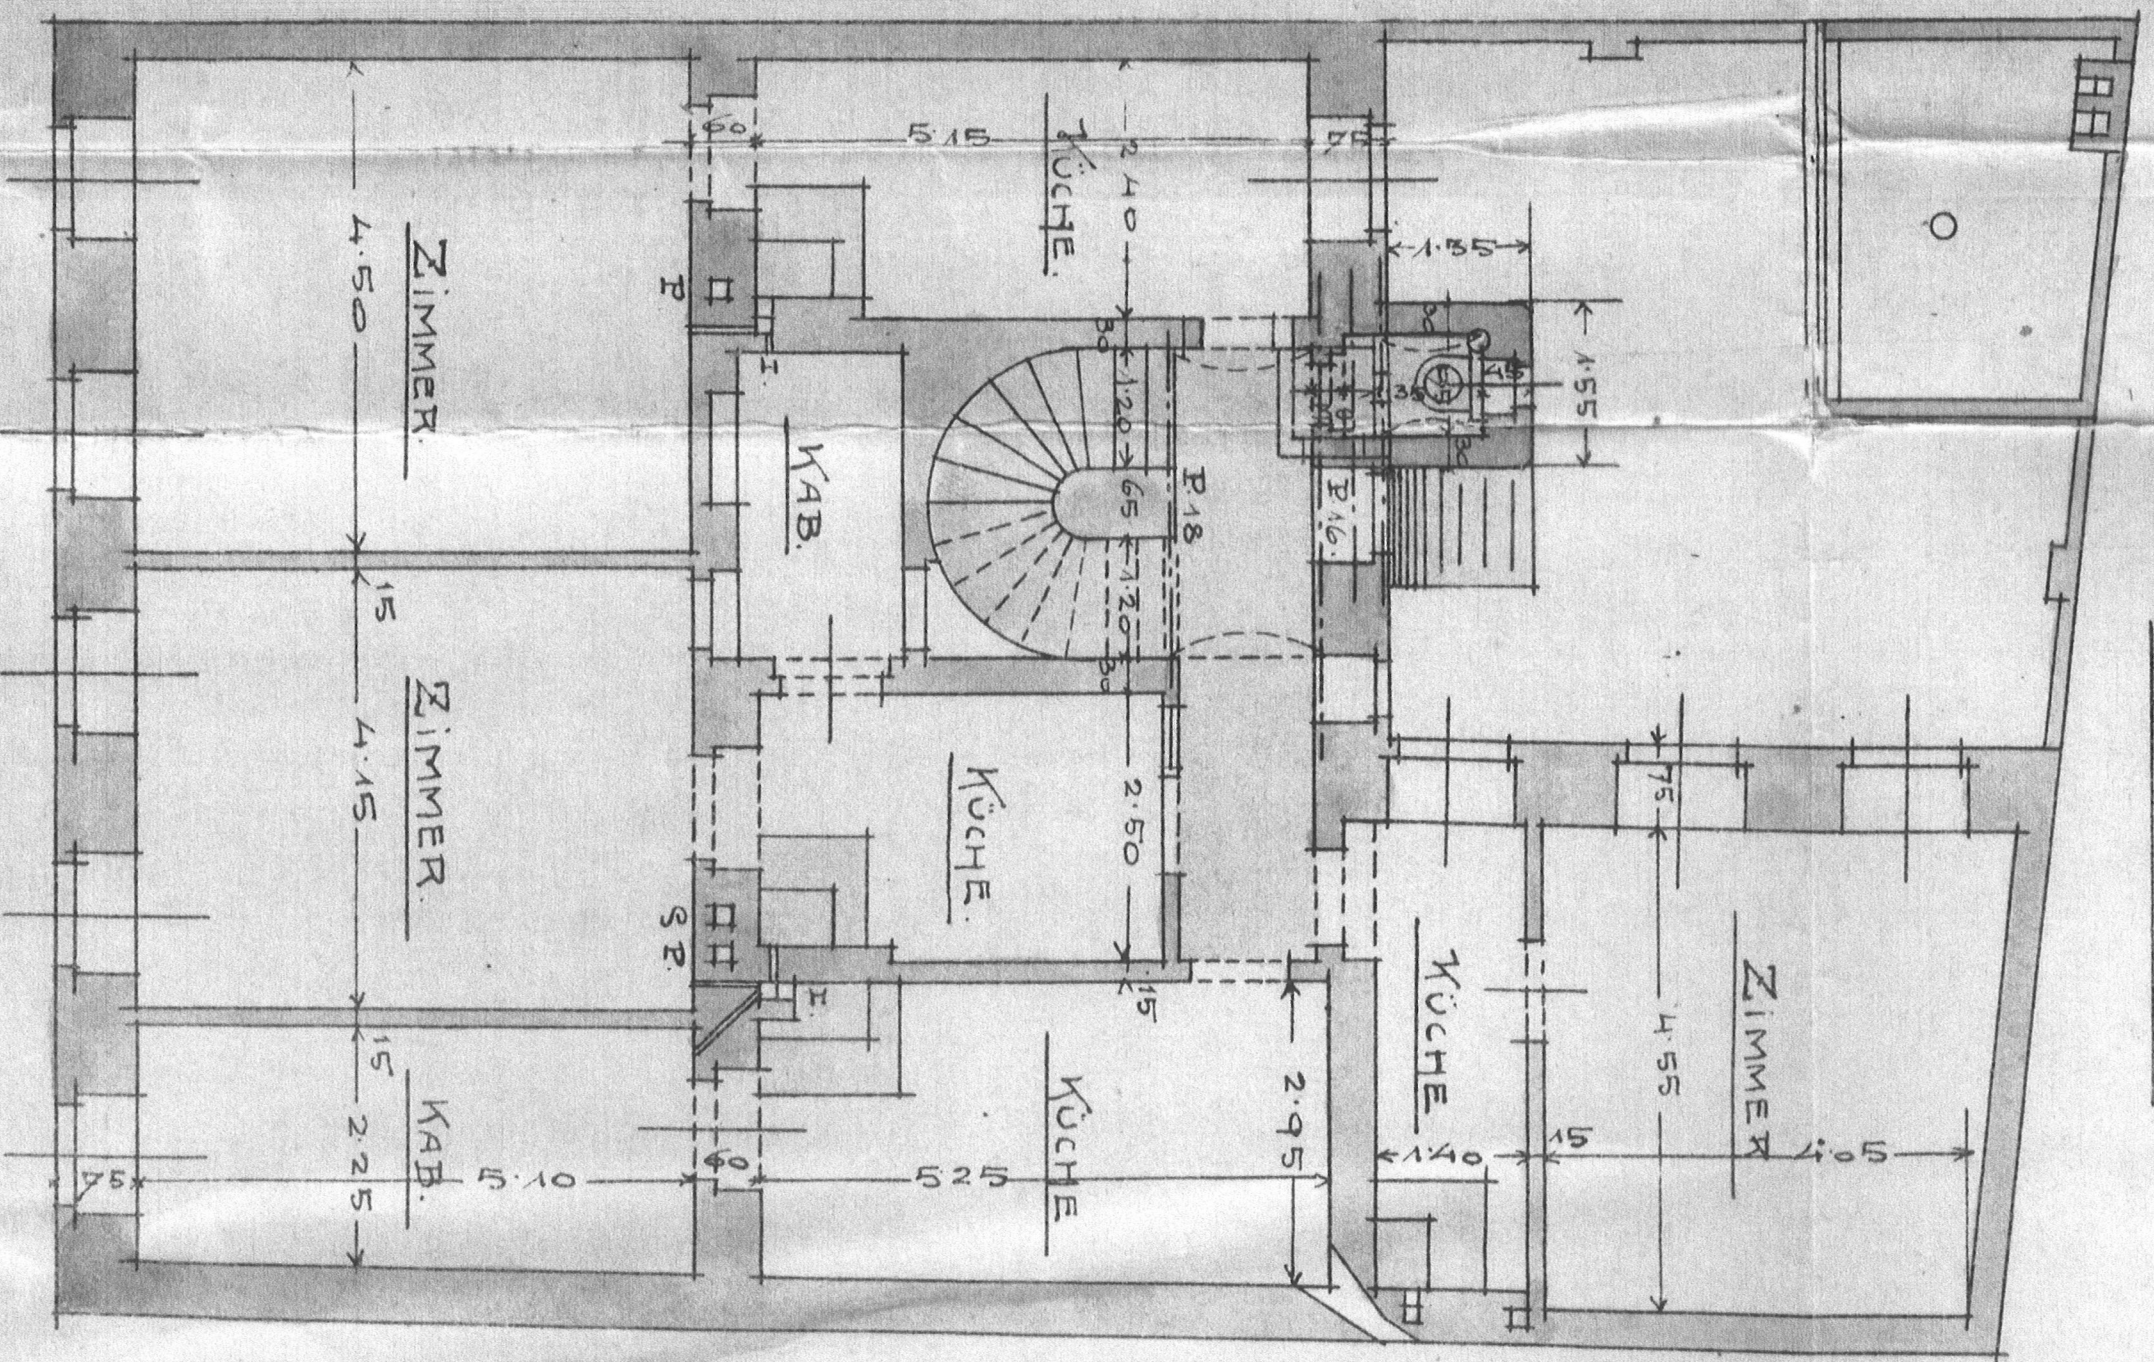


SCHN






